REVISIONS				
ZONE	REV.	DESCRIPTION	DATE	APPROVED
ALL	A	1. FDK, REV RB GATE FROM FR 64 TO STAN FR 63. 2. UPDATED MAIN MAST, NAV LIGHTS, PH WINGS, MAIN CRANE CONFIGURATION, A-FRAME, ROLLER DOORS, RESCUE BOAT PLATFORM ACCOMMODATION LADDER, LOUVERS, MOORING BITTS AND FWD RETRACTABLE MAST TO SUIT LATEST GA.	RF 11/05/13	DP

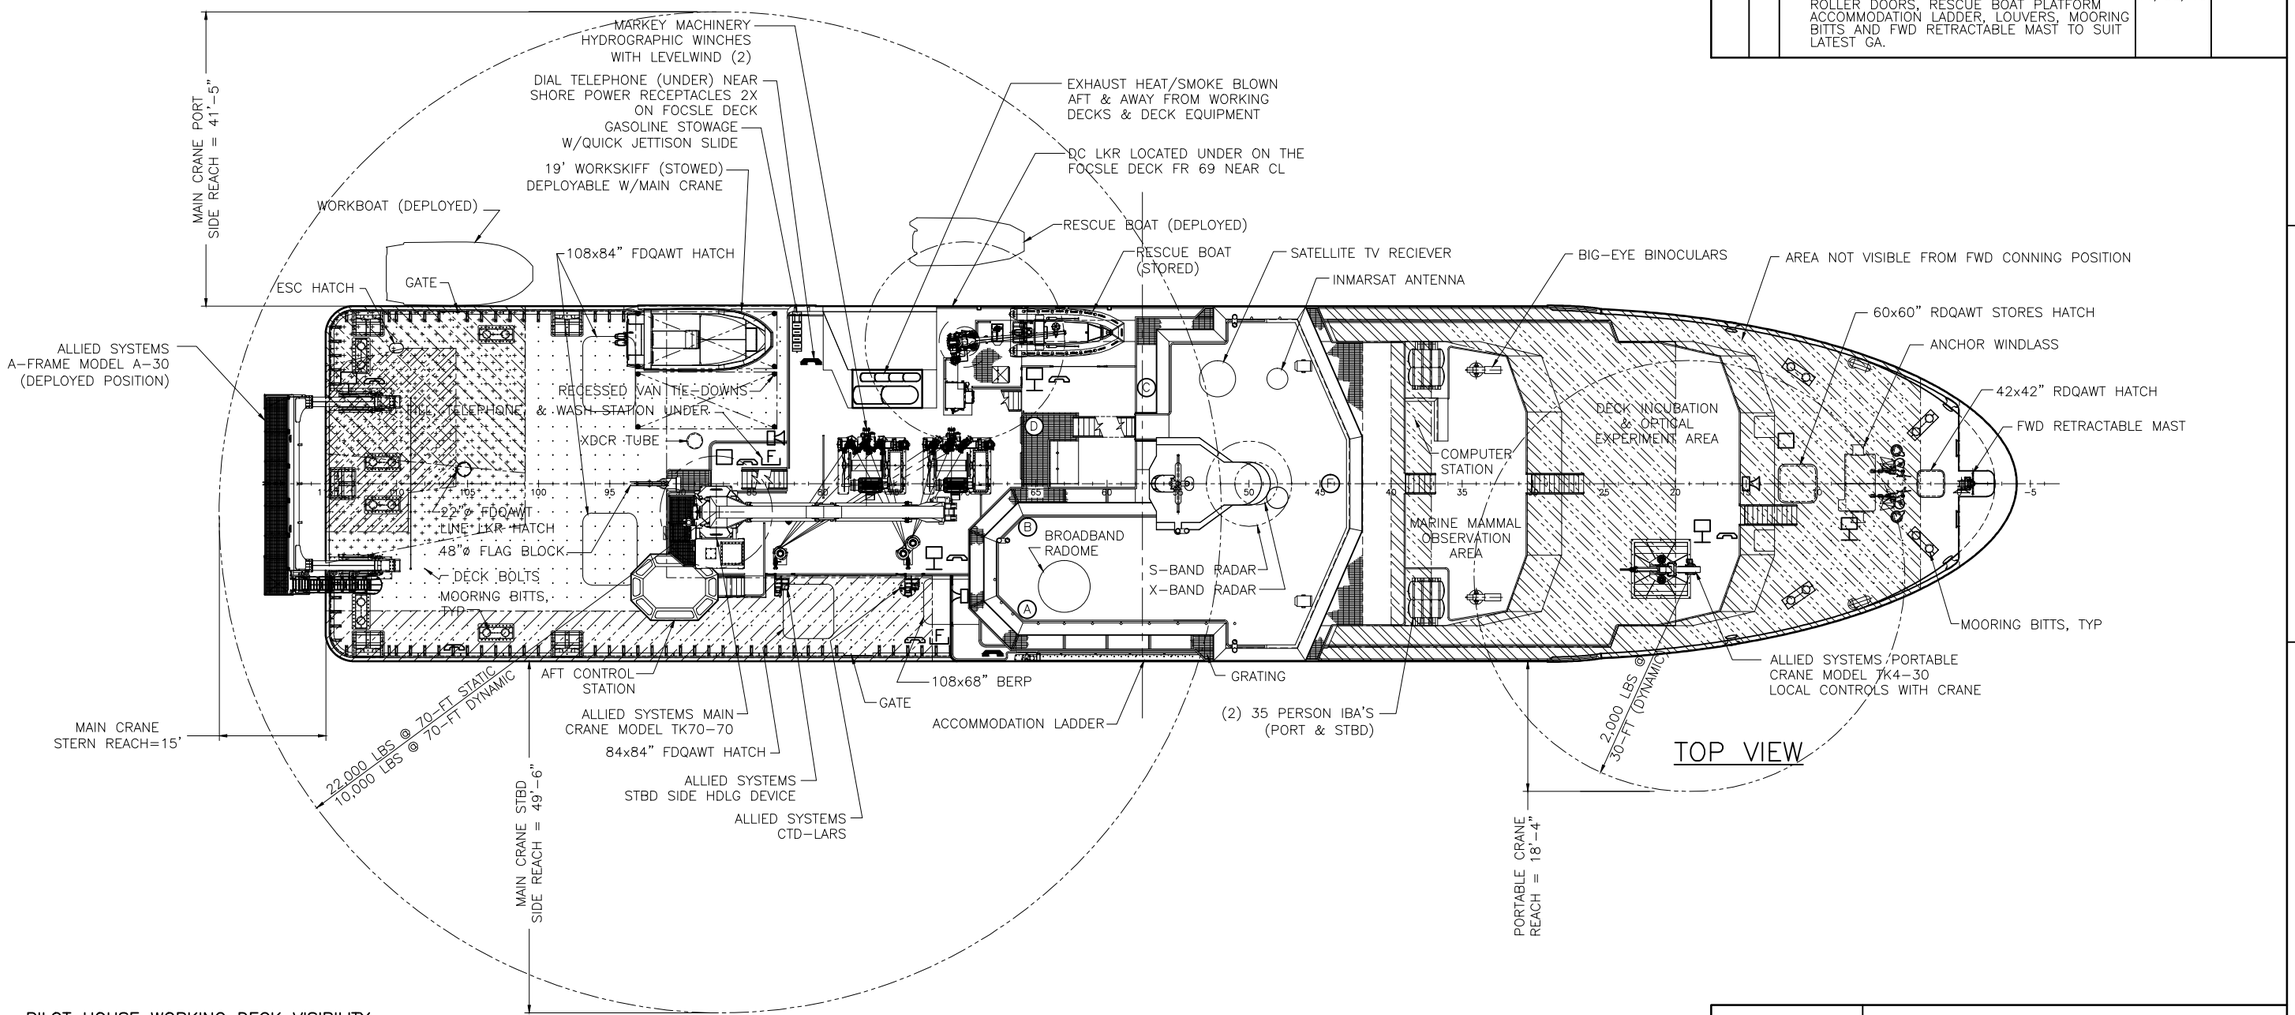

PILOT HOUSE WORKING DECK VISIBILITY

	LOCATION	MN DK VISIBLE	% VISIBILITY
(A)	AFTER PH 5'-3" ABOVE DECK		90% VISIBILITY STBD SIDE WORKING DECK
(B)	AFTER PH 5'-3" ABOVE DECK*		33% VISIBILITY AFT WORKING DECK
(C)	EXTERIOR PH 5'-3" ABOVE DECK*		23% VISIBILITY AFT WORKING DECK
(D)	EXTERIOR PH 5'-3" ABOVE DECK*		50% VISIBILITY AFT WORKING DECK
(E)	CCTV CAMERA UNDER AFT CONTROL STATION		100% VISIBILITY AFT & STBD SIDE WORK'G DCK

NOTE: * WITHOUT 3RD VAN IN PLACE

FWD PILOT HOUSE VISIBILITY BLOCKAGE

	LOCATION	AREA NOT VISABLE
(F)	FWD CONNING POSITION (29.5" AFT FR 43 & 70.9" ABOVE BRIDGE DECK)	

COMMUNICATION SYMBOLS LIST

- SOUND POWERED TELEPHONE
- DIAL TELEPHONE
- PUBLIC ADDRESS SYSTEM SPEAKER

MISC. SYMBOLS LIST

- DECK EQUIP. LOCAL CONTROL STN.
- FUEL OIL FILL STATION
- WASHDOWN STATION

DISTRIBUTION STATEMENT A:
Approved for public release; distribution is unlimited.

HALF SIZE PRINT

REFERENCES	
2. 54308-171-01 1. 54308-422-01	MAST & FLAGSTAFF DWG NAVIGATION LIGHTS
DWG	TITLE

APPROVALS

USCG
ABS
OWNER

HULL NO. 58

DESIGNER: GUIDO PERLA & ASSOCIATES, Inc.
701 FIFTH AVENUE, SUITE 1200 SEATTLE, WA. 98104 U.S.A.
Tel: (206) 768-1515 Fax: (206) 768-9700 Email: gpa@gpai.com

CAGE CODE 0W7U3

SHIPBUILDER: DAKOTA CREEK INDUSTRIES, Inc.
820 FOURTH STREET, P.O. BOX 218 ANACORTES, WA 98221
Tel: (360) 293-9575 Fax: (360) 293-6453

NAVSEA DWG. No. 8565943

PROJECT: OCEAN CLASS AGOR

ESWBS 801-05

TITLE: TOPSIDE ARRANGEMENT

DWN	GTH	DATE	11/01/10
CKD	–	DATE	–
APVD	–	DATE	–
APVD	–	DATE	–

D | DWG No. 65411-801-05 | REV. A

SCALE 3/32" = 1'-0" | SHEET: 1 OF 5

PLOT DATE: Thursday November 14 2013
PLOT TIME: 11:16:15 am
PLOT DIR: D:\65411_\\NTSERVER2_PROJECTS\65411 DCI OCEAN CLASS AGOR\ARRGTS\801-05 TOPSIDE ARRGT\IN PROGRESS\
FILE NAME: DCI 027-17 R00102 REV-A .DWG